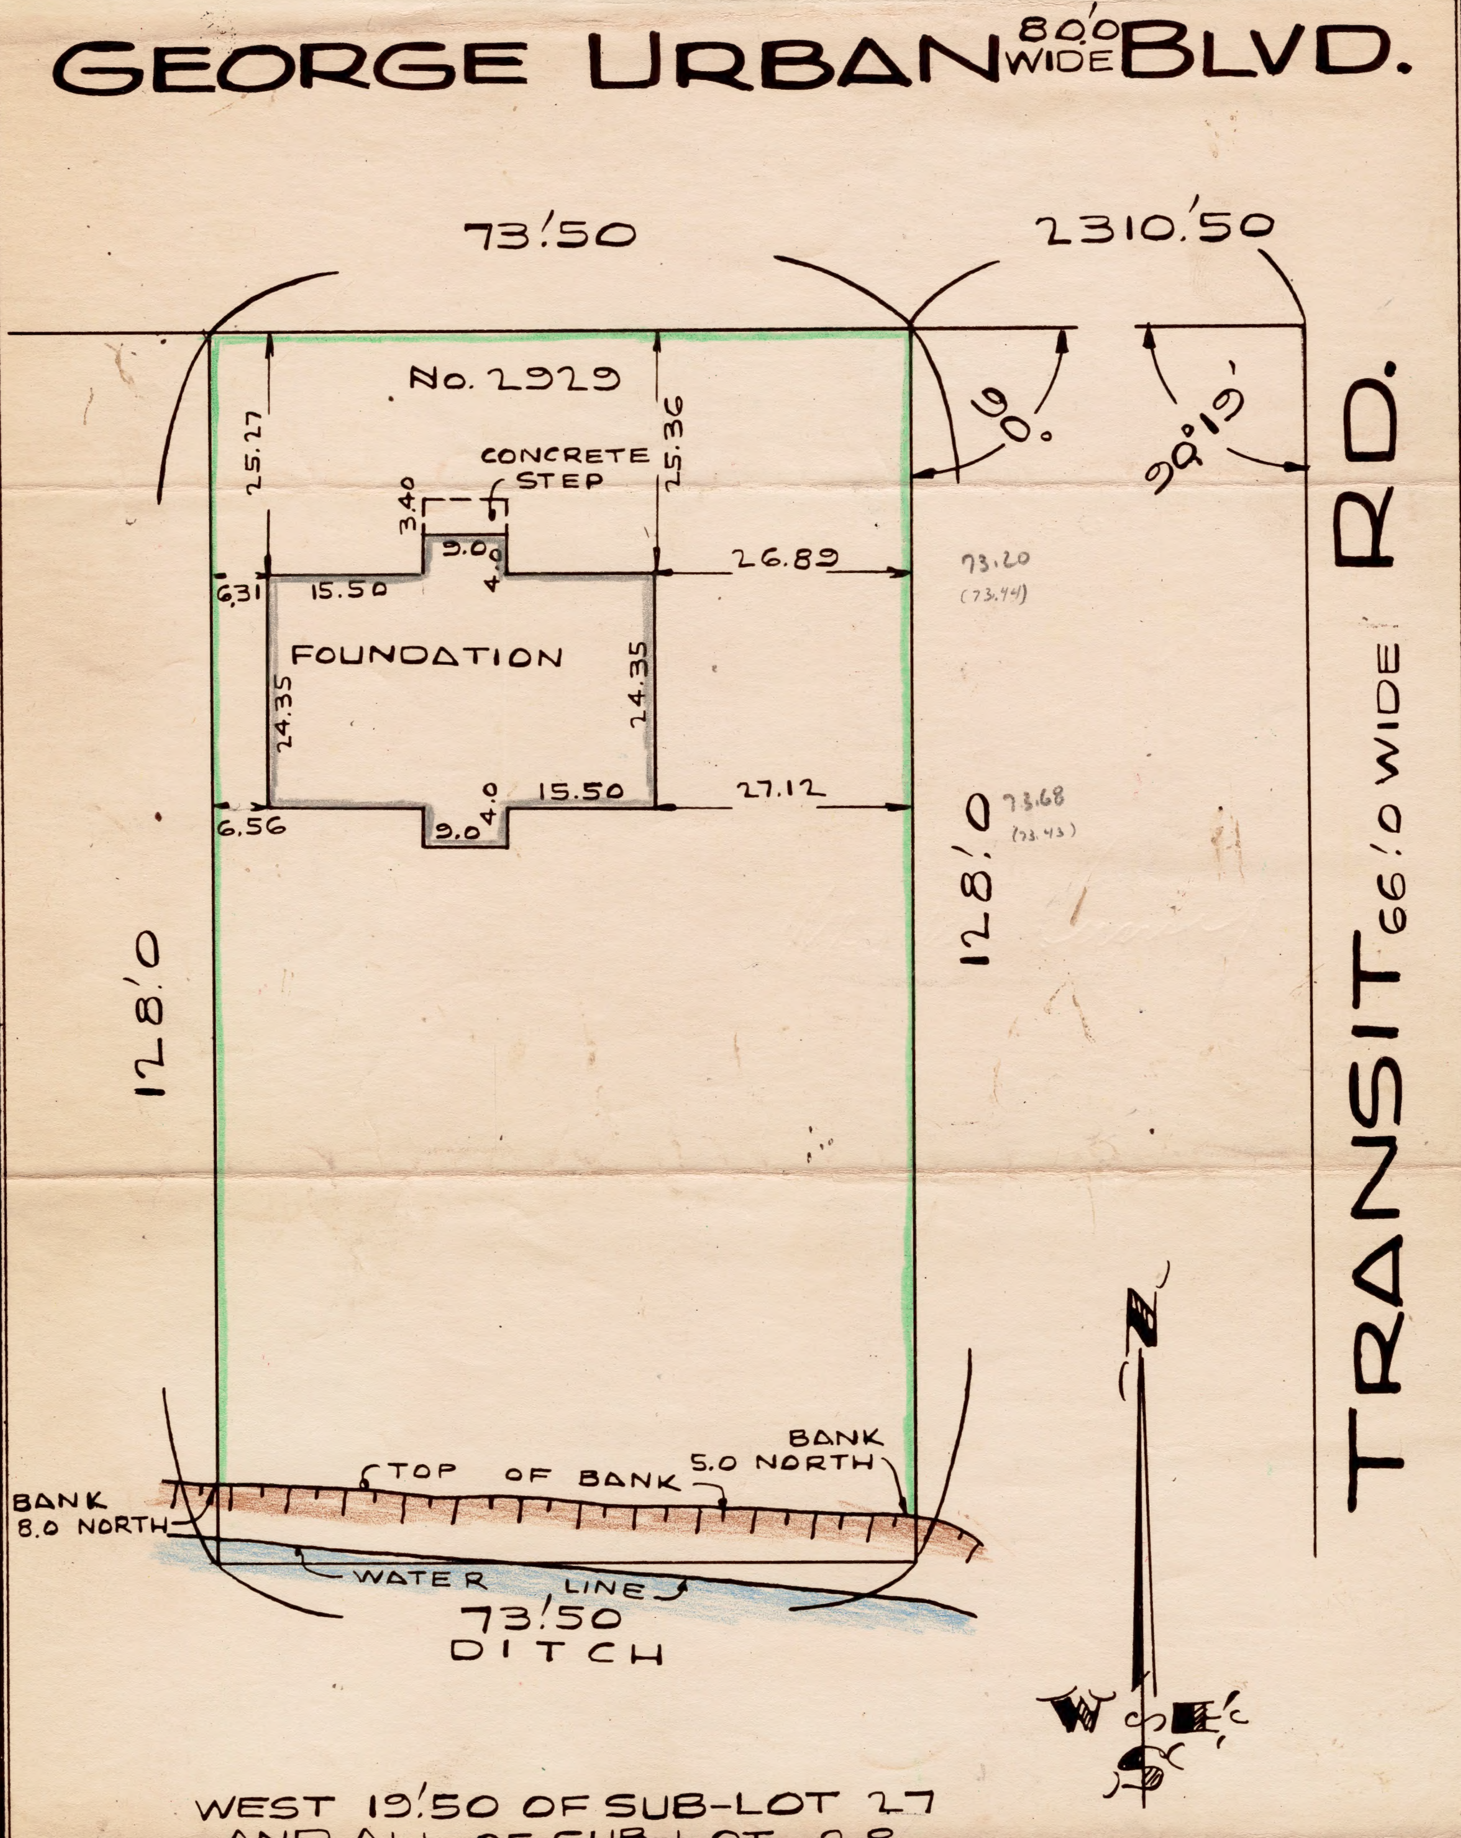


WEST 19!50 OF SUB-LOT 27
AND ALL OF SUB-LOT 28
EAST 25!0 OF SUB-LOT 29
BLOCK "F", COVER 512
VILLAGE OF DEPEW
TOWN OF CHEEKTOWAGA

| | | | |
|---|---|---|---|
| HERTHE & SONNENBERGER<br>LAND SURVEYORS<br>BUFFALO, N. Y. | | RE-SURVEY | |
| SCALE 1IN.=20FT. | DATE OCT. 28, 1963 | DATE | NO. |
| SHEET 41010 | NO. 63-2202 | DATE | NO. |
| | | DATE | NO. |
| | | DATE | NO. |


WHITE & GETMAN — SUCCESSORS TO: ELLSWORTH, BARROWS & POLLARD — FREDERICK K. WING CO.

# SURVEY

LOCATION

#2929 GEORGE URBAN BLVD.

HERTHE & SONNENBERGER

LAND SURVEYORS

68 NIAGARA STREET

BUFFALO 2, N. Y.

Successors to
WHITE & GETMAN
Established 1884

FREDERICK K. WING CO.
Established 1891

ELLSWORTH, BARROWS & POLLARD
Established 1892